

**NOT TO SCALE**

A hand-drawn map showing the intersection of Atlantic Ave and Lafayette Ave. The map includes several streets: Atlantic Ave, Lafayette Ave, Exeter Rd, Meadbrook, Locus, Cedar Rd, South Rd, and Post St. A north arrow points upwards. The area is labeled 'NORTH HAMPTON' and 'HAMPTON'.


(SOURCE: USDA-SCS SOIL SURVEY)




#1 BOTTOM TRIM @ COR HSE EL 52.08  
#2 SET NAIL 10" PINE EL 51.51  
#3 TOP IRON PIPE @ NE LOT COR EL 50.89

**DESIGN INTENT:** BED BOTTOM TO BE PLACED NO LOWER THAN 30" BELOW EXISTING GRADE, UPSLOPE SIDE (EXIS GRADE = 51.0).

**SUITABLE REPLACEMENT AREA:**  
SYSTEM MUST BE REBUILT IN PLACE OR REDESIGNED.

**LEGEND:**



	EXISTING CONTOUR
	PROPOSED CONTOUR
	EXISTING SPOT ELEVATION
	PROPOSED SPOT ELEVATION

**NOTES:**


1. THIS PLAN IS NOT TO BE CONSTRUED AS A BOUNDARY SURVEY. PROPERTY LINES SHOWN ARE APPROXIMATED BASED ON INFORMATION FROM THE FOLLOWING SOURCE:

RCRD PLAN # 02783 (1959)



2. NHDES-WS&PCD SUBDIVISION APPROVAL  
NUMBER: SUBDIVISION AND HOUSE CONSTRUCTION  
N/A ARE BOTH PRE 1967
3. THIS SYSTEM IS NOT DESIGNED TO HANDLE  
GARBAGE DISPOSAL WASTE.
4. NO SURFACE WATER OR WELL WITHIN 100'  
OF PROPOSED SYSTEM.
5. LOCATE EXISTING LEACH FIELD  
AND REMOVE WITH TANK PRIOR  
TO CONSTRUCTION.
6. PIPING INSIDE EXIS HOUSE  
AND PROPOSED ADDITION  
IS RESPONSIBILITY OF PLUMBING  
CONTRACTOR.

## PLOT PLAN

1"=APPROX

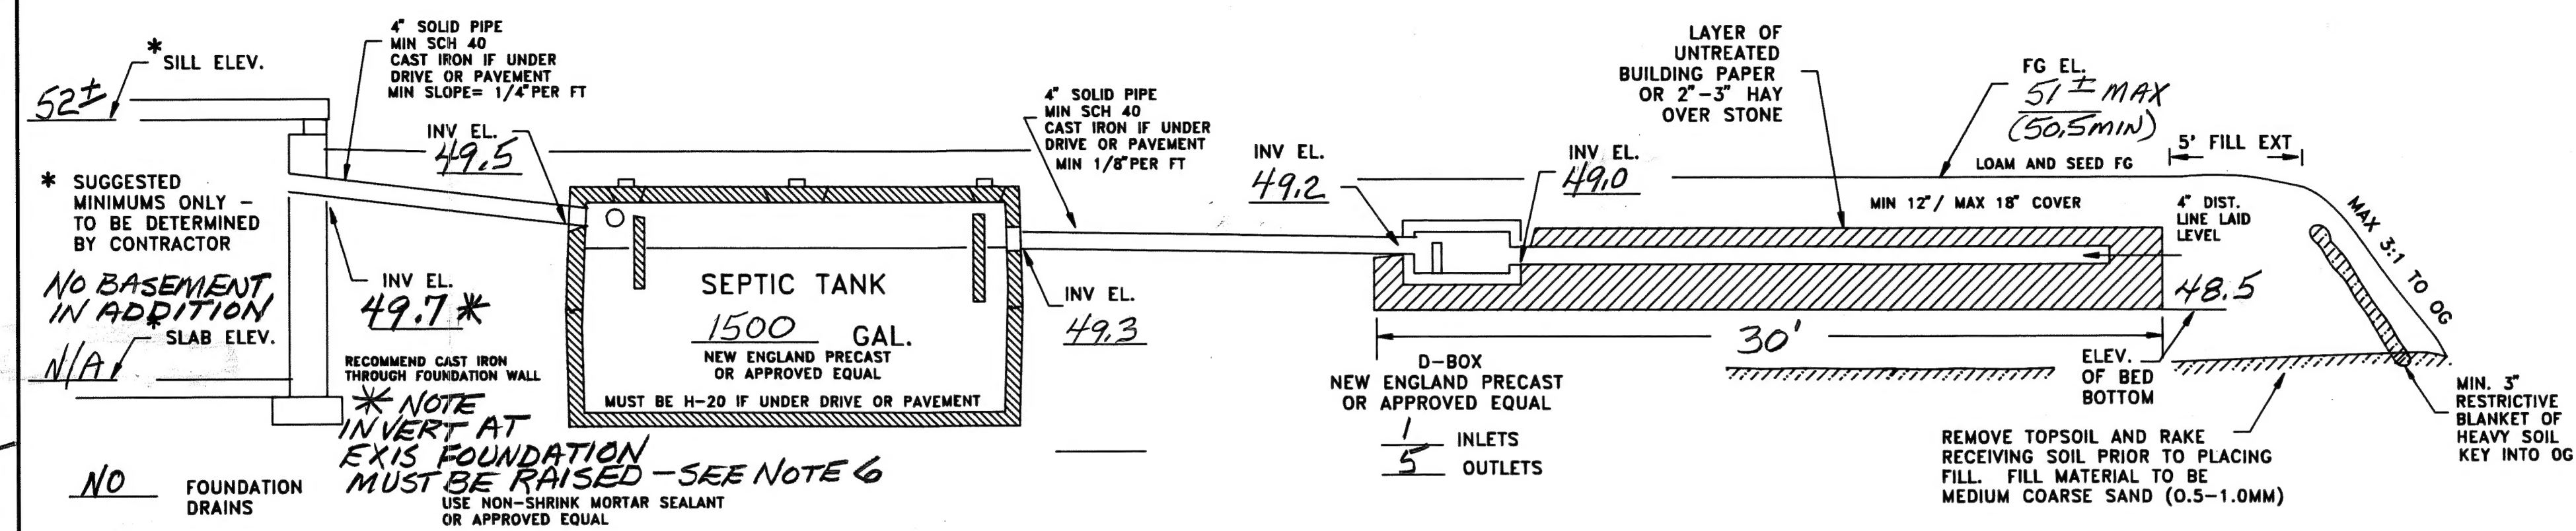

CROSS SECTION DISPOSAL SYSTEM – NOT TO SCALE

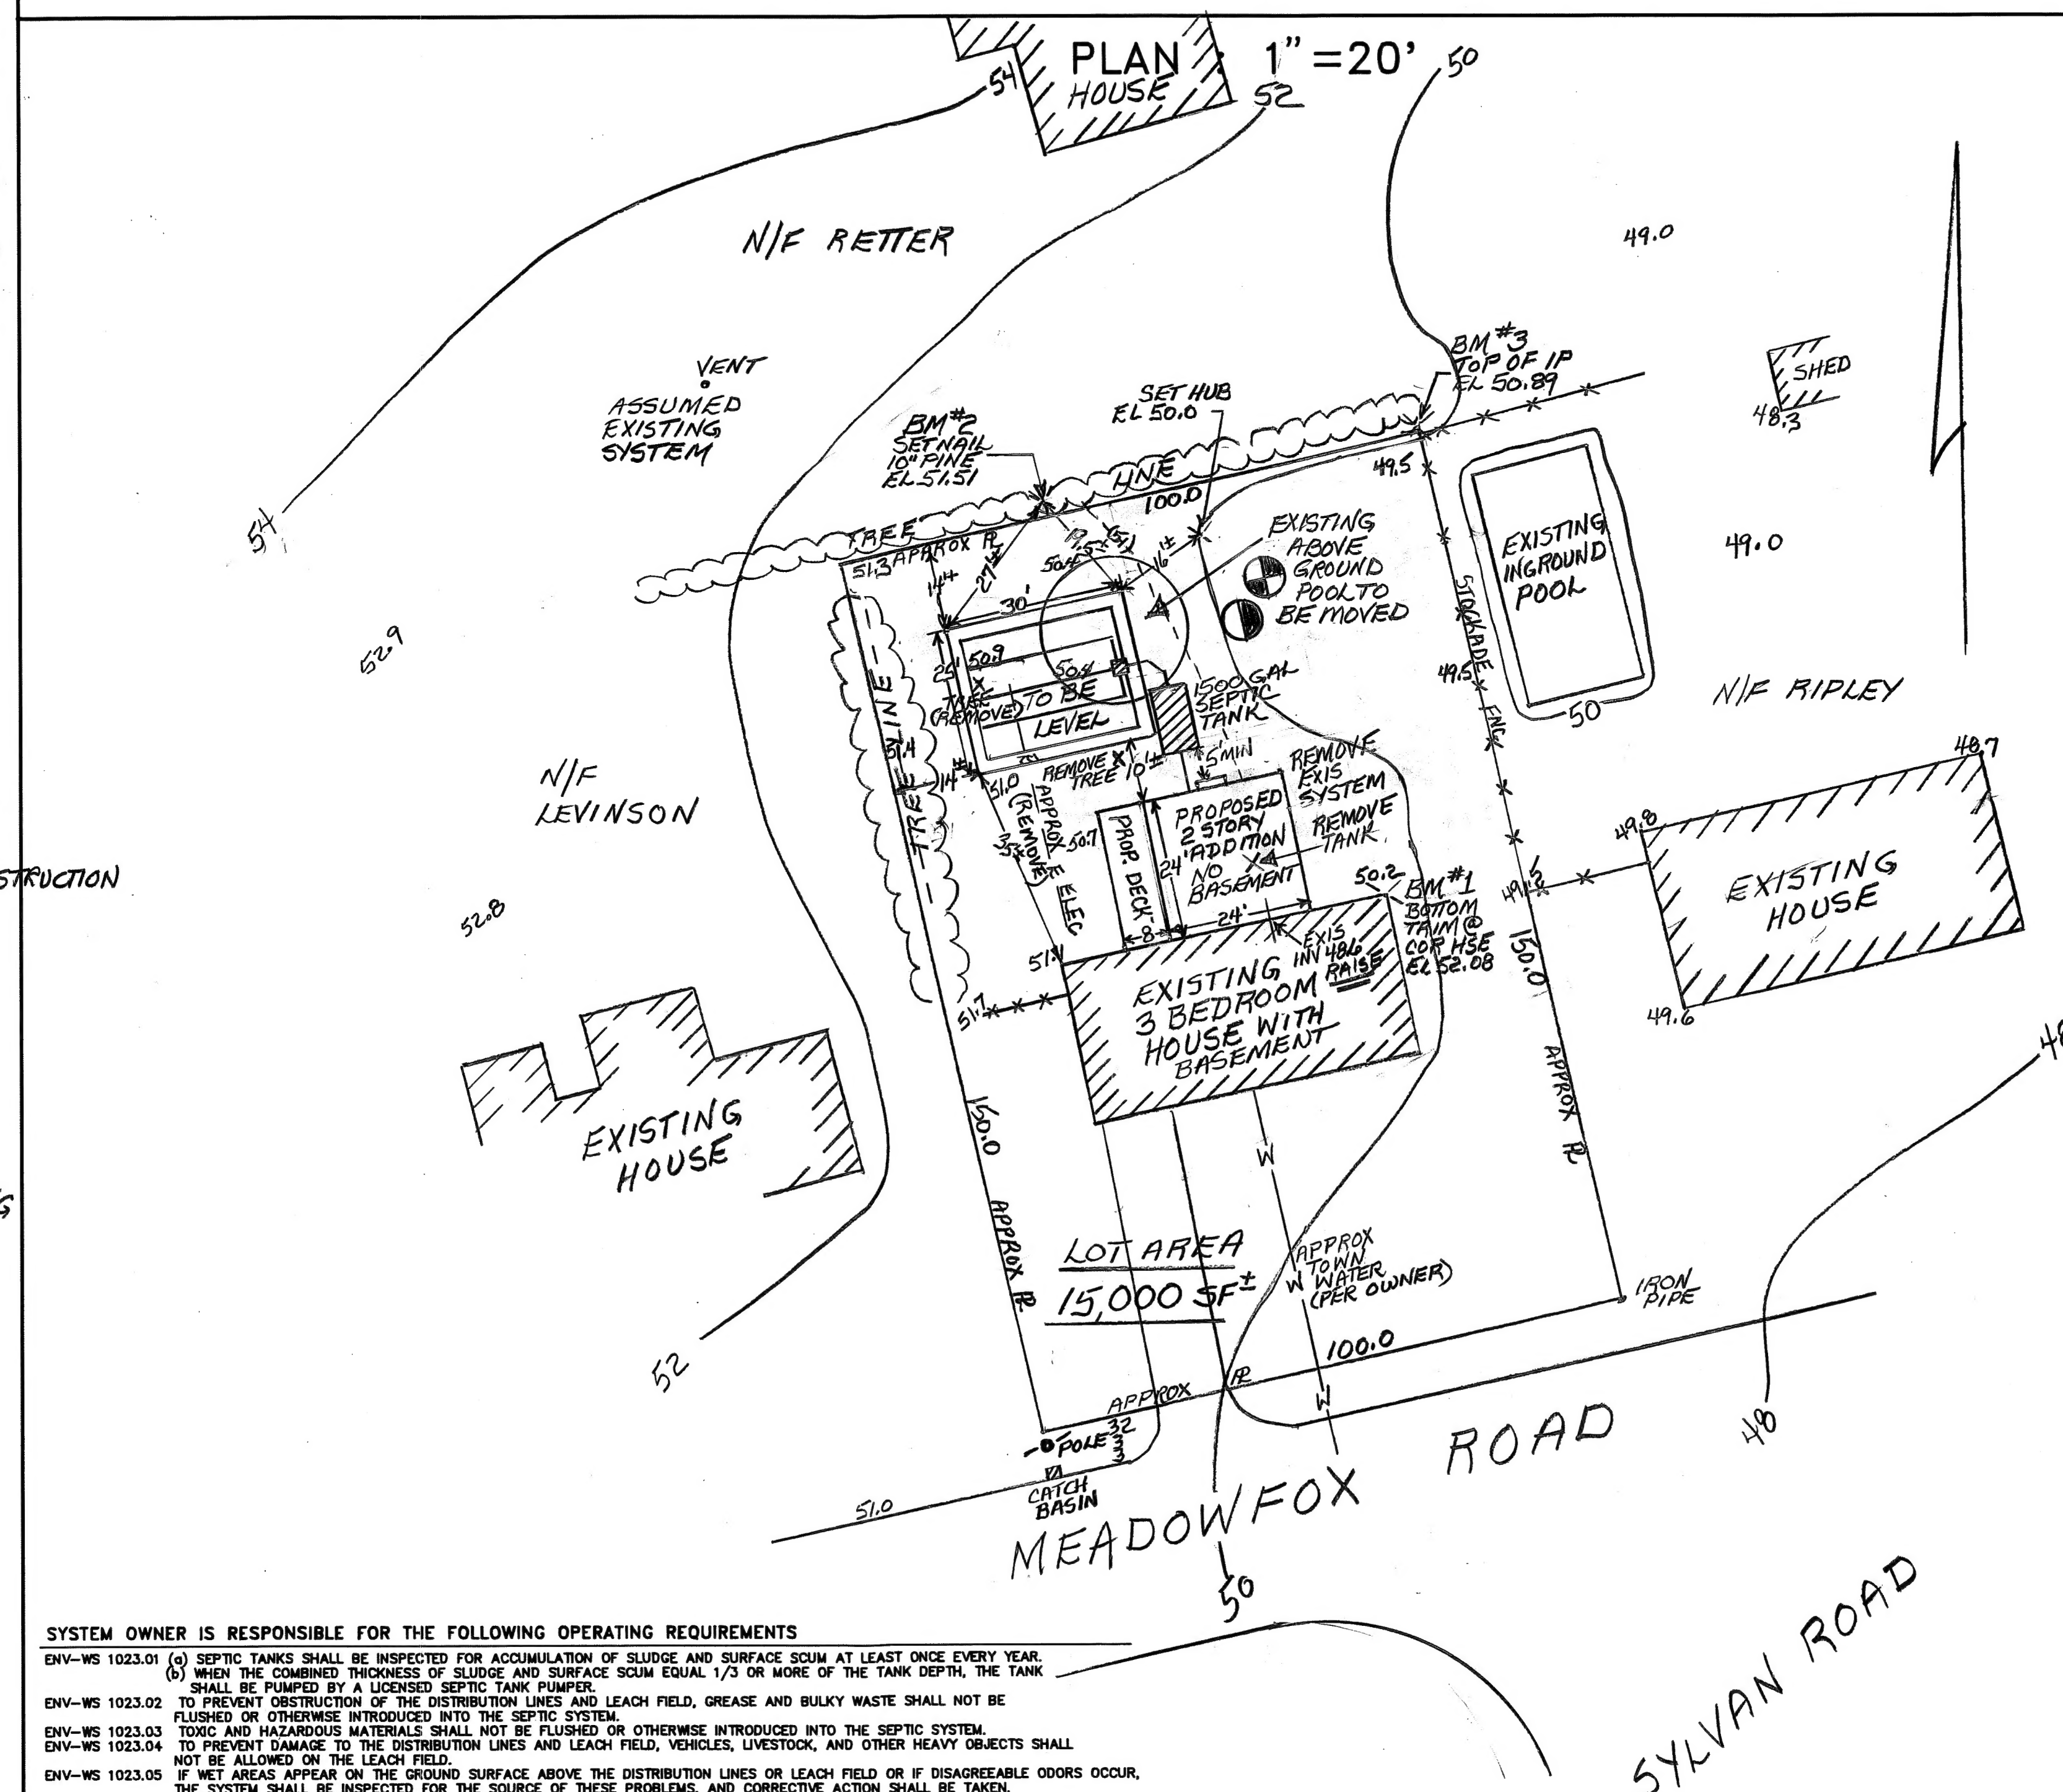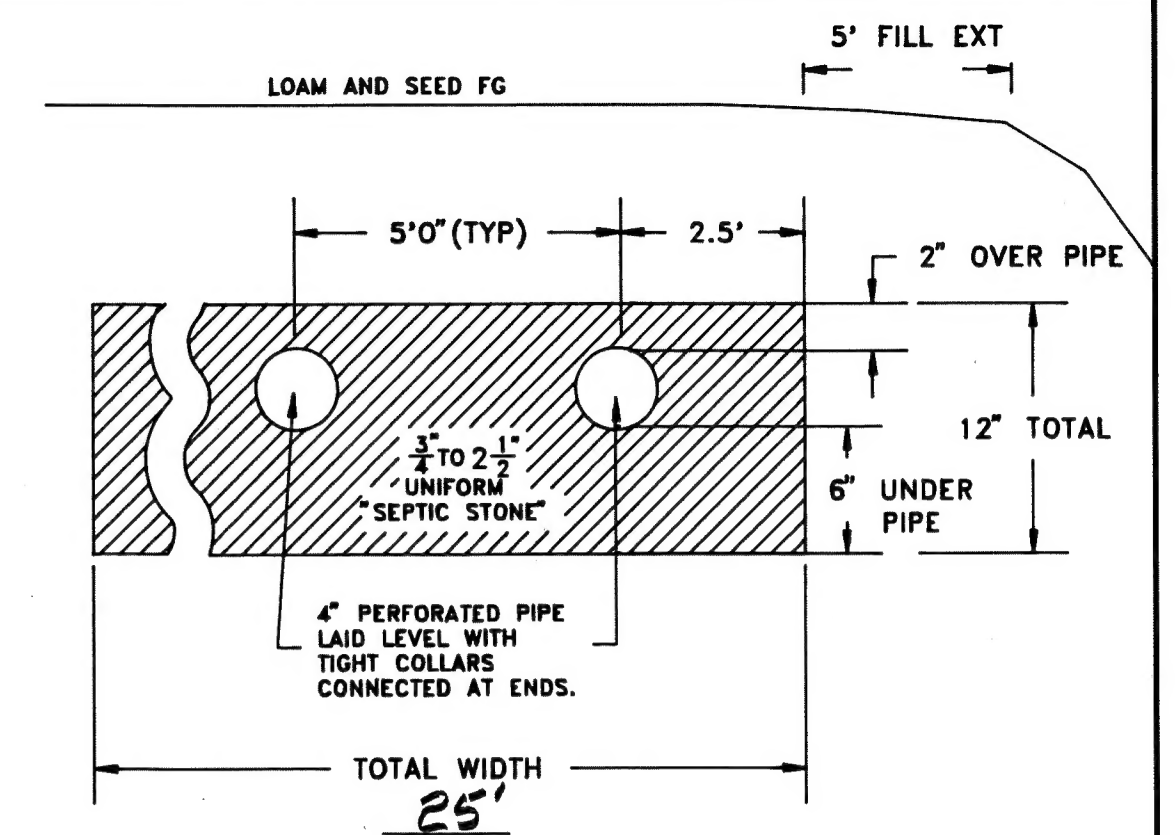

**TP TEST PIT DATA**

DATE: 3/21/96

TOWN INSPECTOR: N/A

TEST PIT ELEV 49.7

0-6" LOAM & ROOT MAT  
6-24" 10YR 5/6 GRAVELLY LOAMY  
FINE TO MEDIUM SAND  
GRANULAR FRIABLE  
24"-56" 10YR 4/6 GRAVELLY SLIGHTLY  
LOAMY MEDIUM TO COARSE SAND  
GRANULAR LOOSE  
56"-84" 10YR 2/4 TO 4/6  
FINE SAND, GRANULAR FRIABLE

NO EVIDENCE OF SHW, ROOTS TO 6"  
NO DBS H<sub>2</sub>O, NO REFUSAL

PT PERC TEST DATA

DATE 3/21/96

PERC RATE: 42 MIN/IN DEPTH: 24"

DESIGN LOADING: 4 BEDROOMS (600 GPD)

AREA REQUIRED: 750 SF

AREA PROPOSED: 25 x 30 = 750 SF

GROUP 1 SOIL, 2,000 GPD/AC ALLOWED  
LOT AREA = 0.34 AC x 2,000 GPD = 680 GPD ALLOWED

# PROPOSED *REPLACEMENT* SEPTIC SYSTEM PLAN

LOCUS: 12 MEADOW FOX ROAD  
NORTH HAMPTON, NH

OWNER: RICHARD LAGOY  
12 MEADOW FOX ROAD  
NORTH HAMPTON NH 03862

APPLICANT:  
STOCKTON SERVICES  
PO BOX 1306  
HAMPTON, NH 03842

DATE: 3/29/96

APPROVAL: CA 1996001265

224